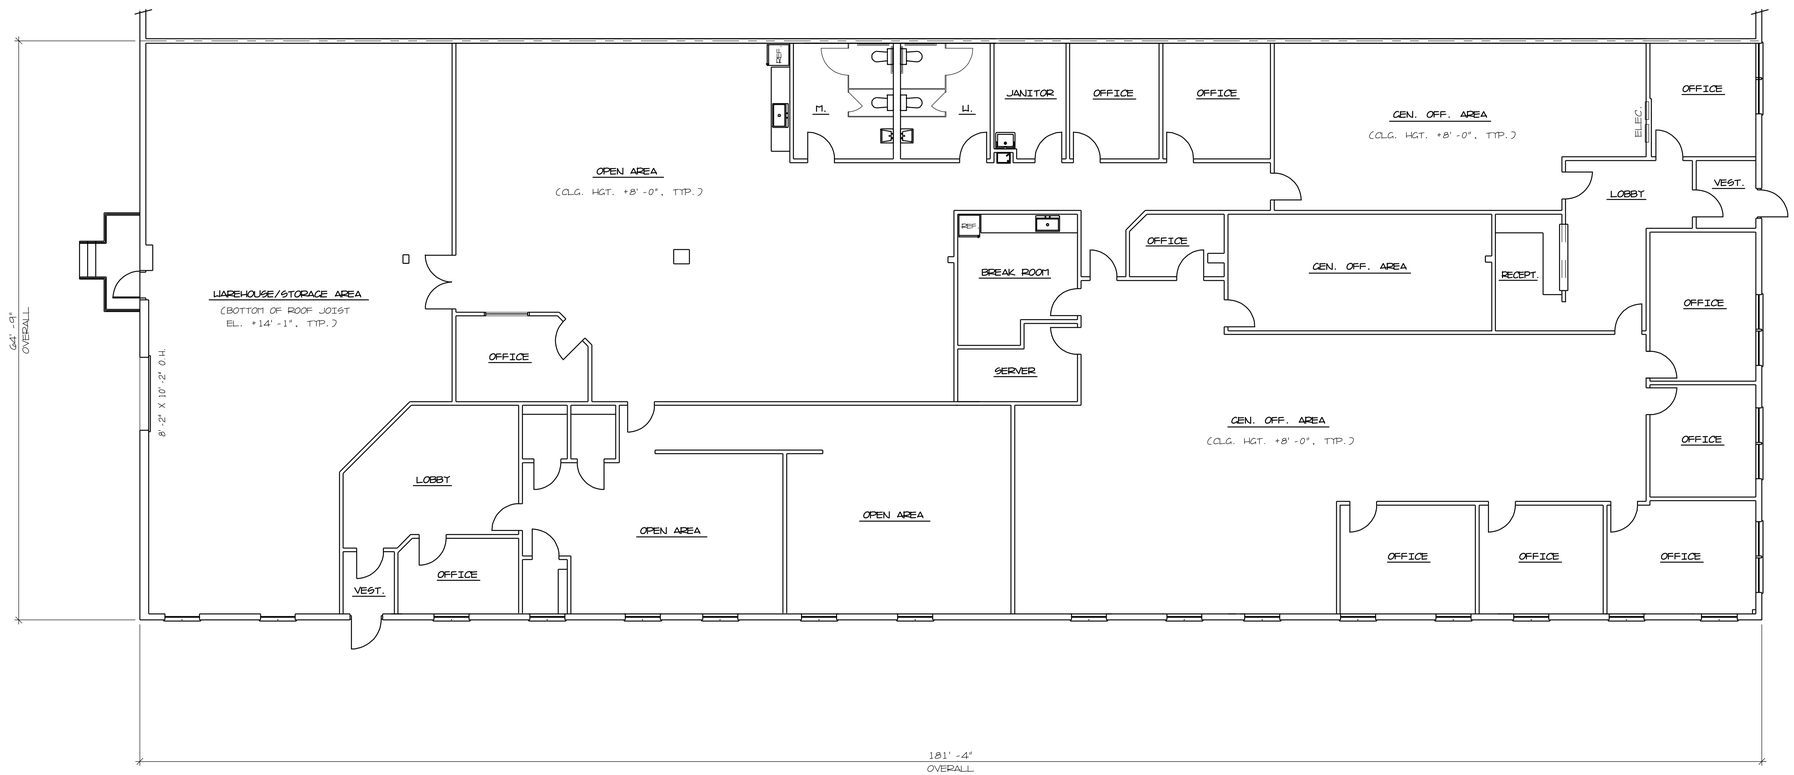

FLOOR PLAN- EXISTING CONDITIONS

SCALE 1/8" = 1'-0"

CAD ARCHITECTURAL DRAFTING SERVICES
46 LORD HILL RD.
RINDGE, N.H. 03461
PHONE 603-899-2322
FAX 603-899-2323

REV. NO.	DESCRIPTION OF REV.	REV. DATE:

PROJECT: TENANT SPACE PLAN
7 PERIMETER ROAD, MANCHESTER, NEW HAMPSHIRE

SUBJECT: FLOOR PLAN
EXISTING CONDITIONS

JOB NO. 111396
SCALE: AS NOTED
DATE: 3/22/11
DWN. BY: T.J.L.
CHECKED:

SHEET NO. EC-1

PDF created with pdfFactory Pro trial version www.softwarelabs.com